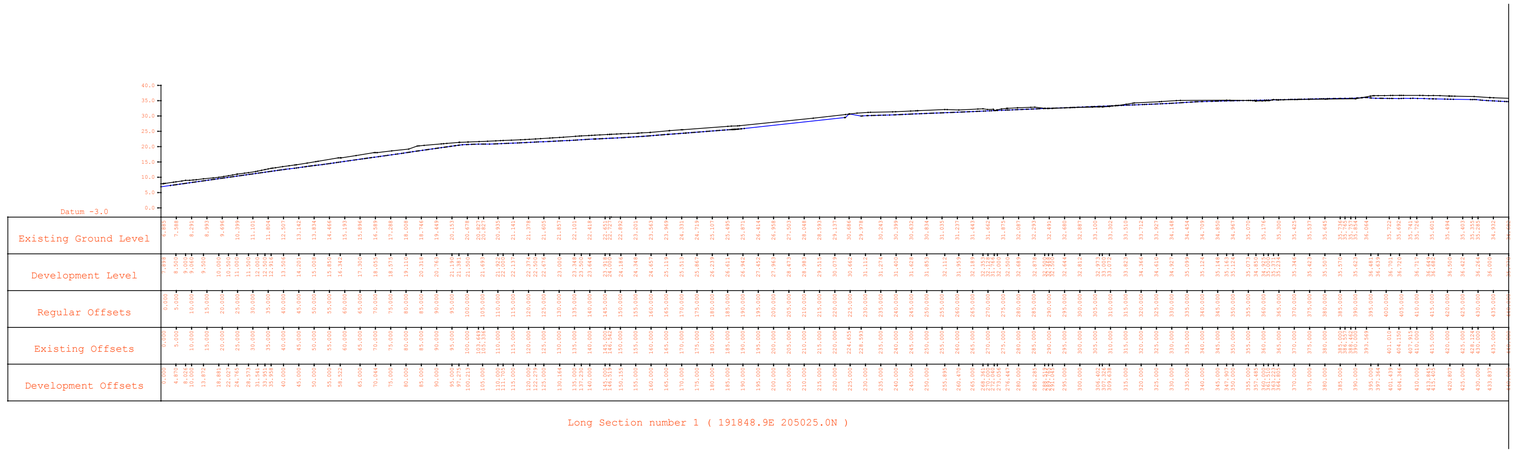

Long Section number 1 (191848.9E 205025.0N)

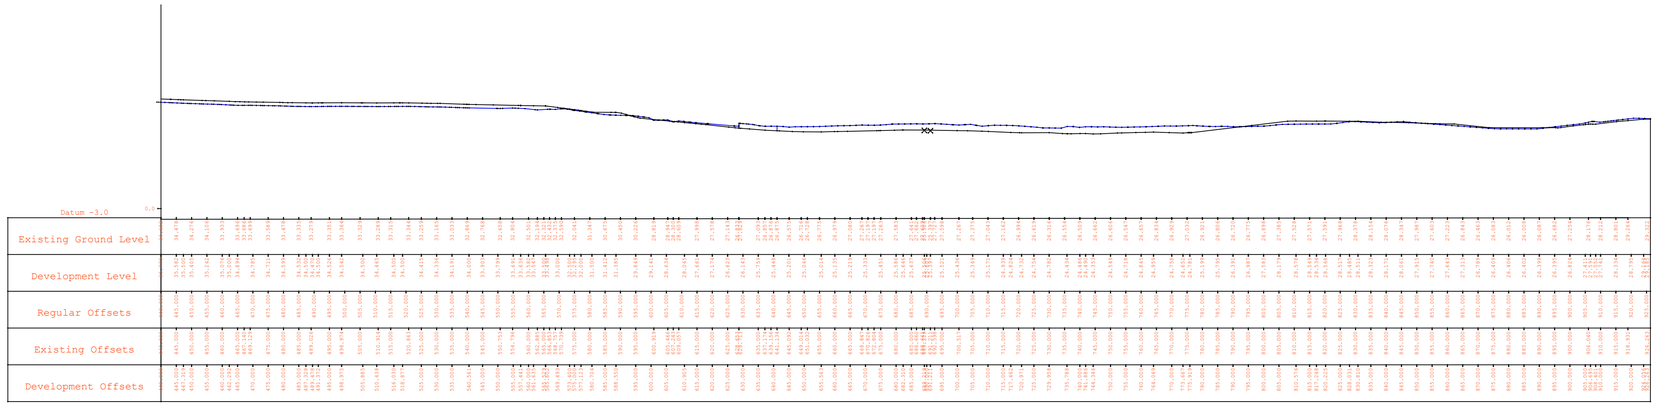

Notes:

A1

Existing Ground Level

Proposed Ground Level

Job: Milford Haven Ecopower

Title: Road Long Section

Date: July 2017

Scale: 1:1000@A1

Drawn by: AD

Checked by: DS

EGNEDOL
EFFICIENT ENERGY

Drawing No: EGW-01-090

Revision No: B | Date: 28-03-2018